



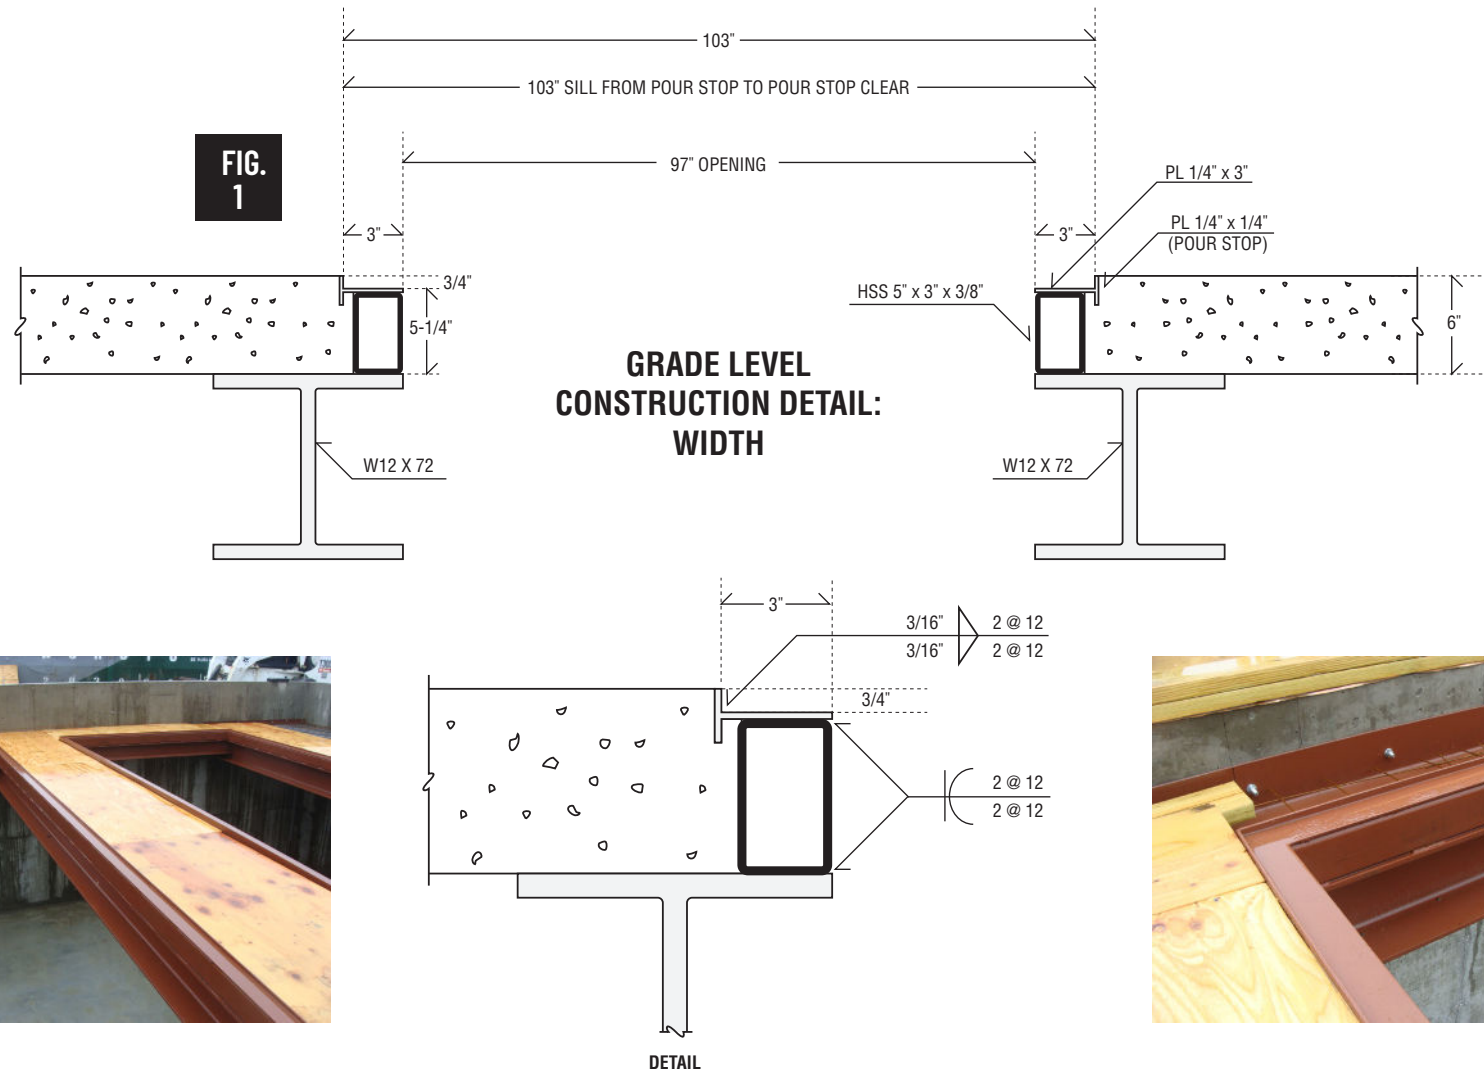



CARPARX™


Construction Guidelines

EDGE DETAIL SAMPLE USING
TUBE STEEL OVER STRUCTURAL BEAM

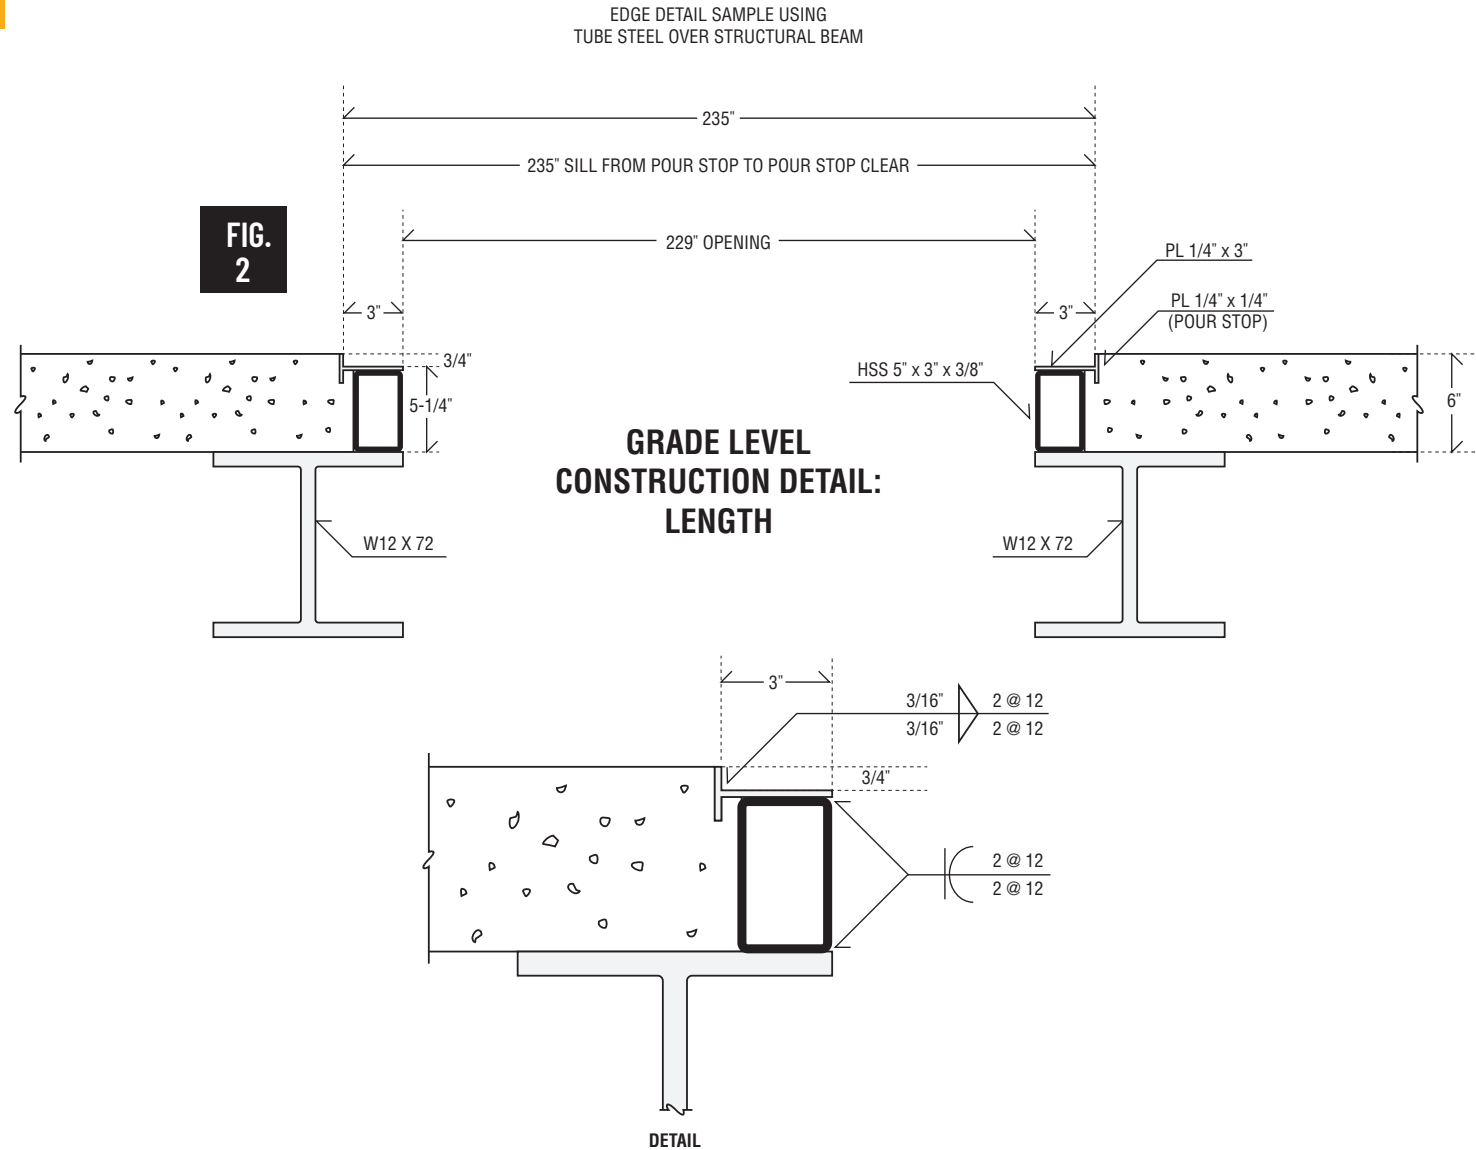

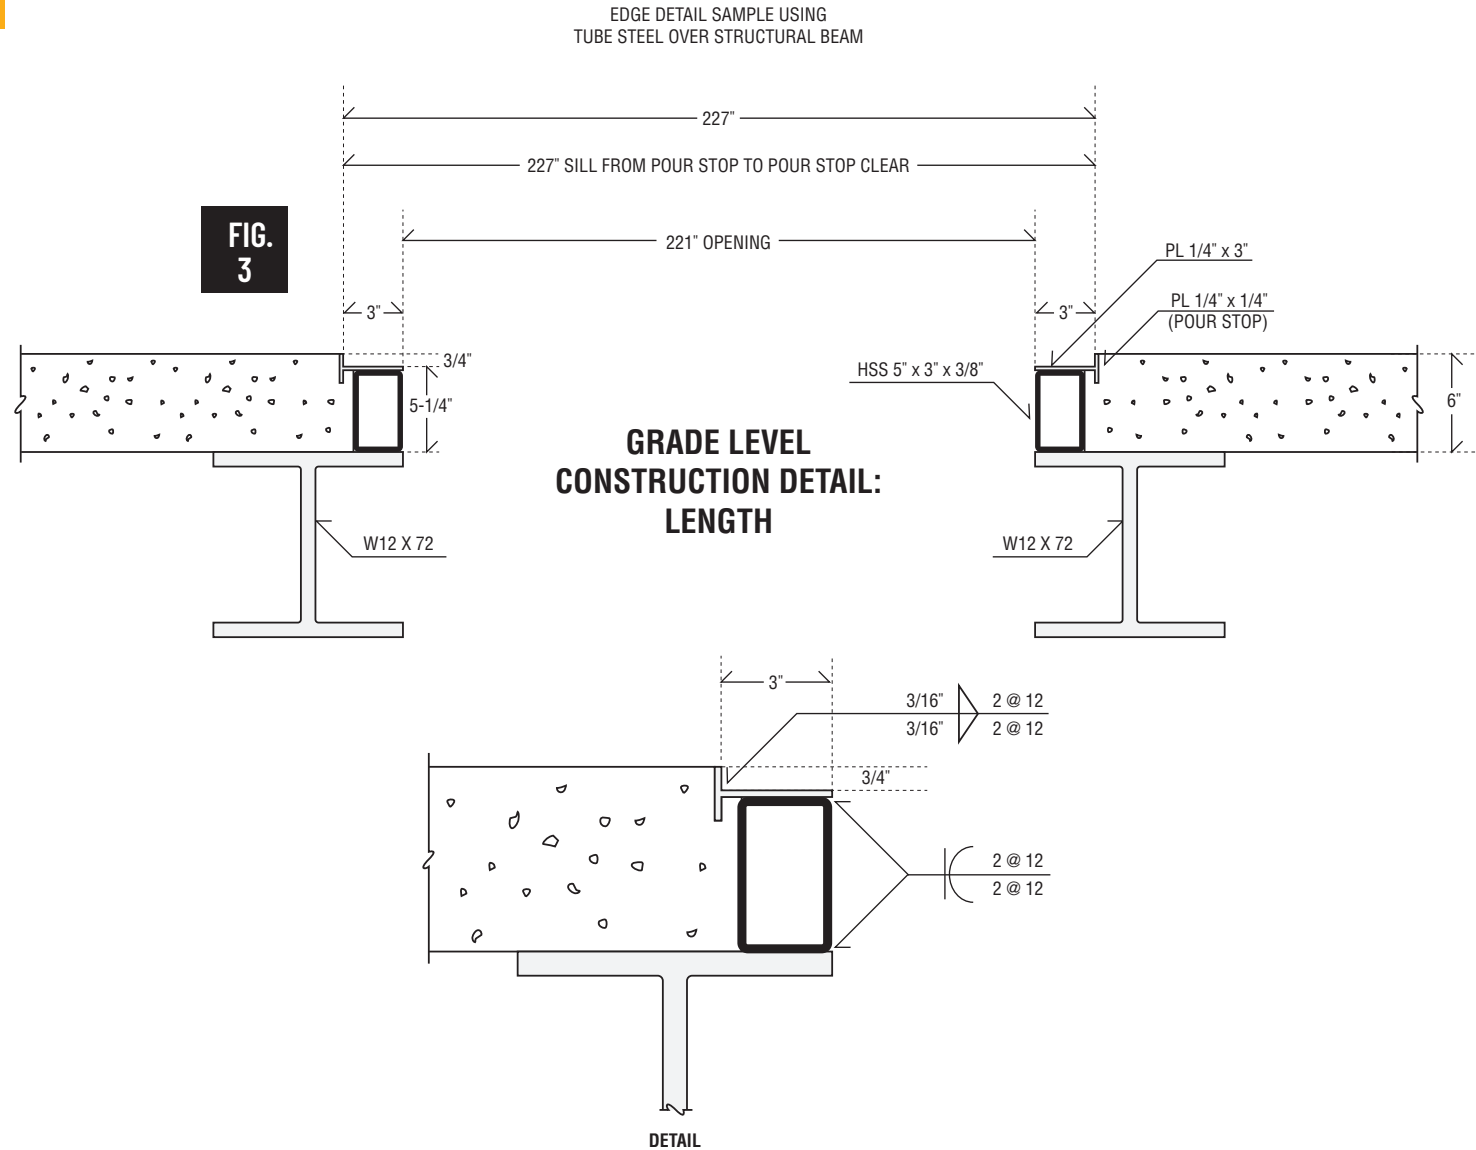

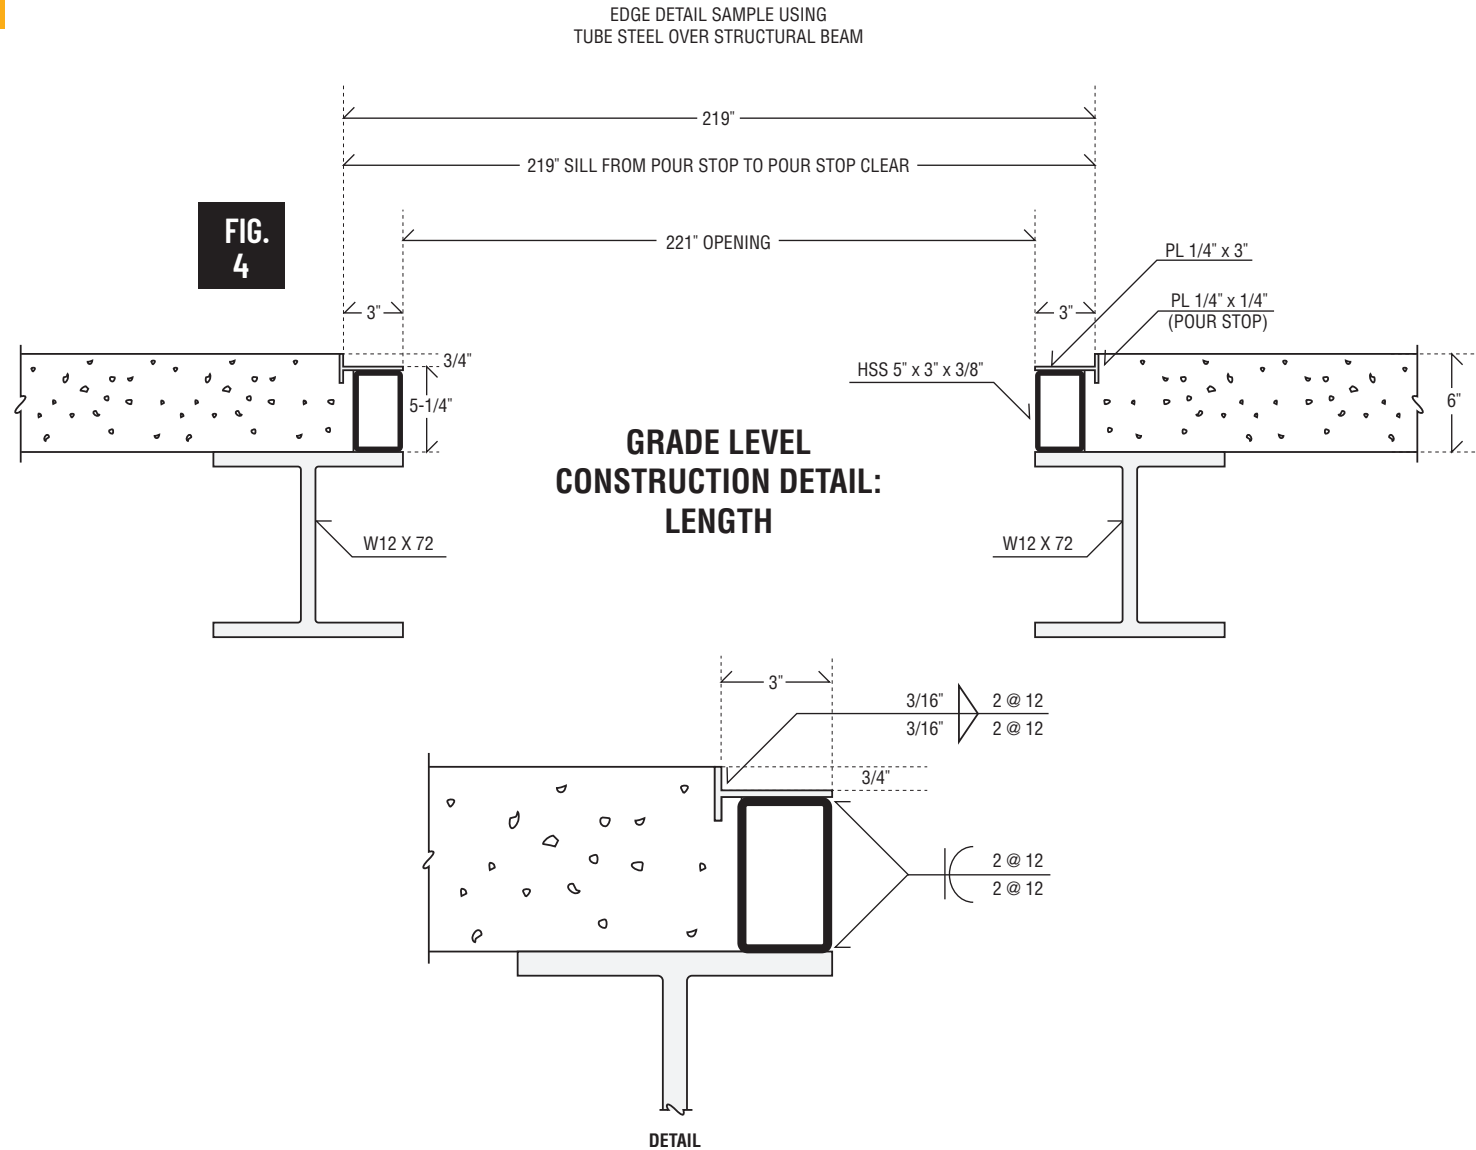


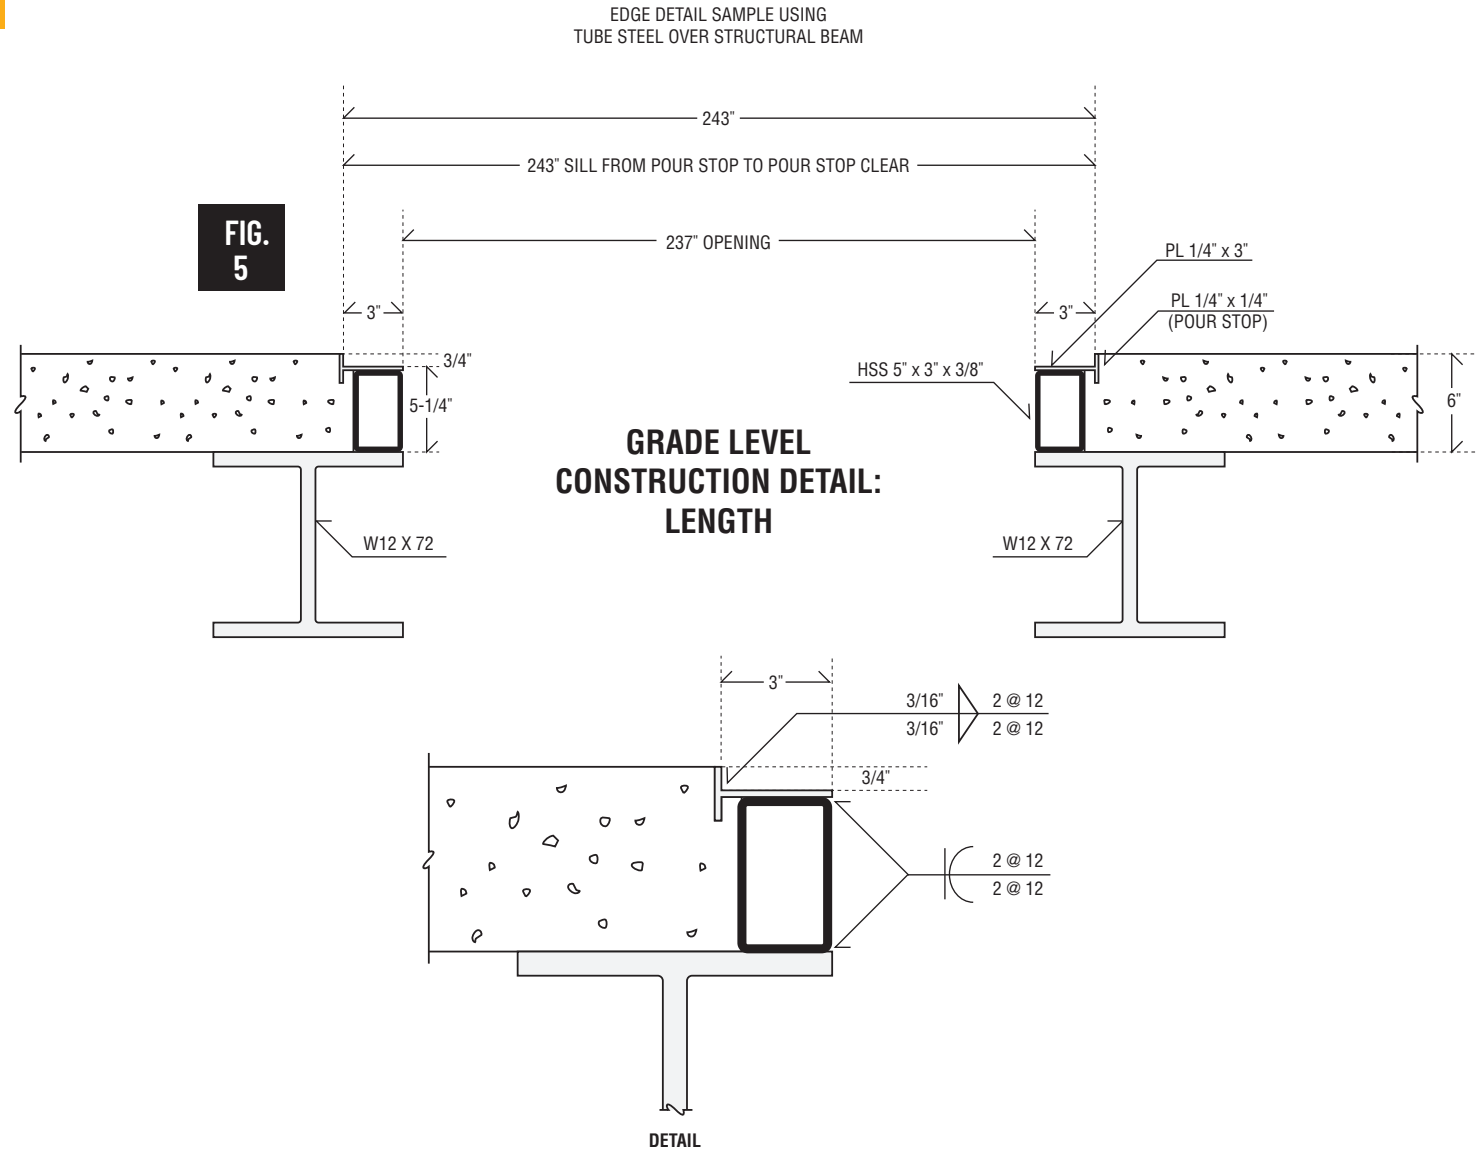

CARPARX VTS-2 LOWER LEVEL MINI-PLT CONSTRUCTION GUIDELINES

**FIG.
6**

MODEL	PIT LENGTH	PIT WIDTH
242/234	237"	97"
234/226	229"	97"
226/218	221"	97"
218/210	213"	97"

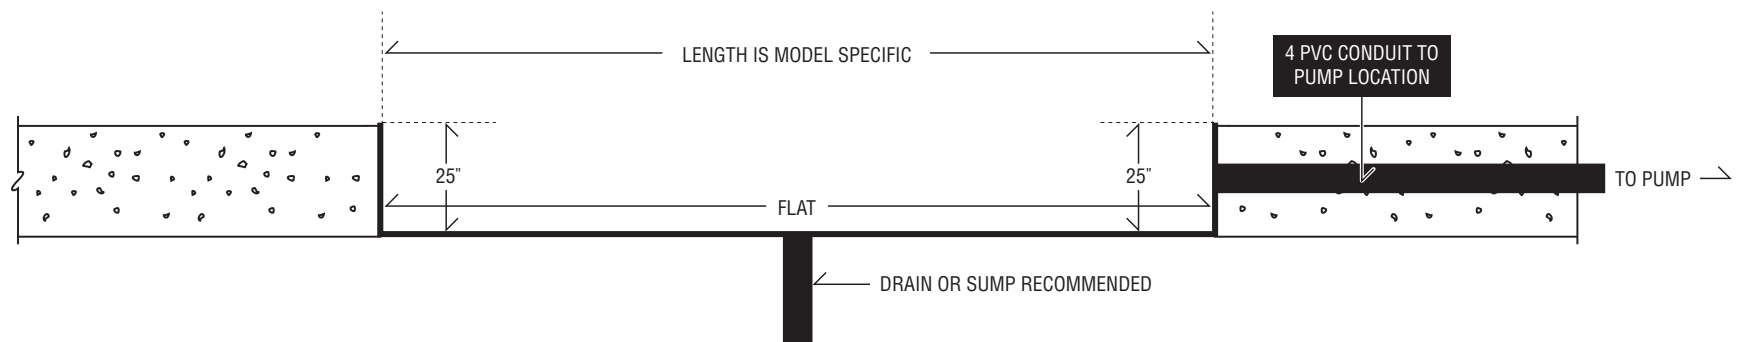

ST-2 STANDARD DIMENSIONS

Carparx Model	Length Designation	Upper Platform Length	Lower Platform Length	Upper Platform Width*	Lower Platform Width*	Grade Level Opening	Maximum Floor to Floor*	Interplatform Spacing*	Vehicle Weight
ST-2 Standard	234/226	234"	226"	102"	94"	97" by 229"	96" **	78"	6000 lbs
ST-2 Short	226/218	226"	218"	102"	94"	97" by 221"	88" **	70"	6000 lbs
ST-2 Extra Short	218/210	218"	210"	102"	94"	97" by 213"	84" **	66"	6000 lbs

VTS-2 STANDARD DIMENSIONS

Carparx Model	Length Designation	Upper Platform Length	Lower Platform Length	Upper Platform Width**	Lower Platform Width**	Grade Level Opening	Mini Pit Dimensions	Maximum Floor to Floor*	Interplatform Spacing*	Vehicle Weight
VTS-2 Extra Long	242/234	242"	234"	102"	94"	97" x 237"	97" x 237" x 25"	156"	78"	6000 lbs
VTS-2 Standard	234/226	234"	226"	102"	94"	97" x 229"	97" x 229" x 25"	144"	78"	6000 lbs
VTS-2 Short	226/218	226"	218"	102"	94"	97" x 221"	97" x 221" x 25"	132"	78"	6000 lbs
VTS-2 Extra Short	218/210	218"	210"	102"	94"	97" x 213"	97" x 213" x 25"	132"	78"	6000 lbs

* All dimensions subject to final shop drawings.

** Basement depth can be increased by the addition of height adjusting pedestals. Optional.

Vehicle weight limit is for lifting cars on the lower platform only. Two-car lifting option available on all models.